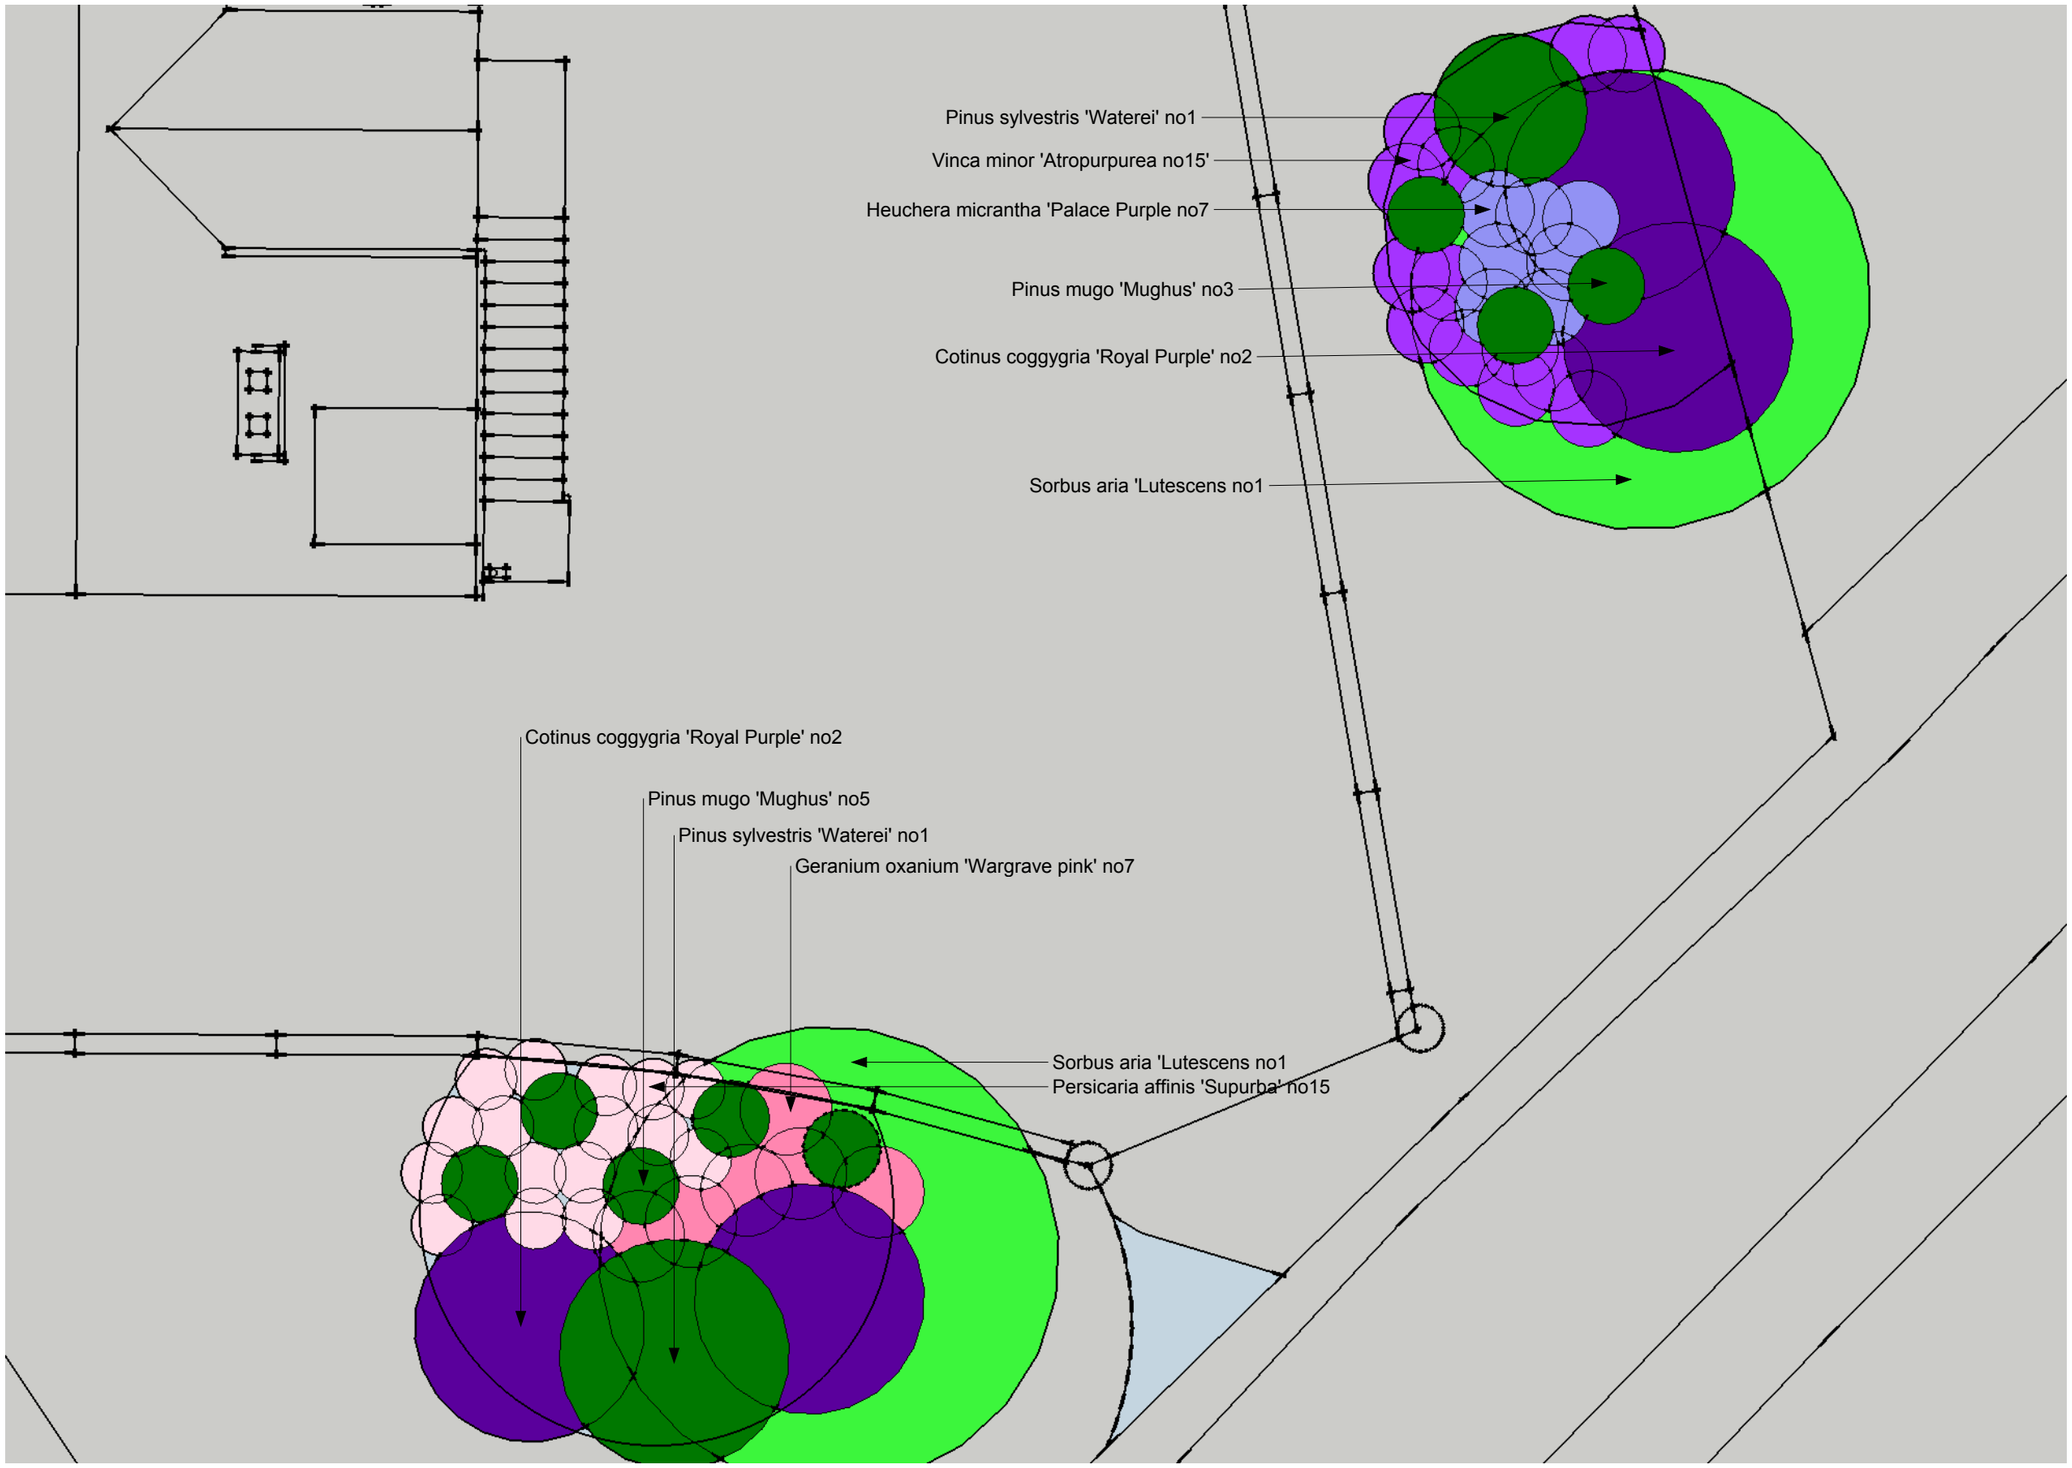

Jeremy Needham Garden Designs
85 Main Street
Dunlop
Kilmarnock.
KA3 4AG

jeremy.needham@blinternet.com
01560 482790
07792631371

CLIENT:

PROJECT

PROJECT NO.

ISSUE

DRAWN BY

Borders 4&5

A.01